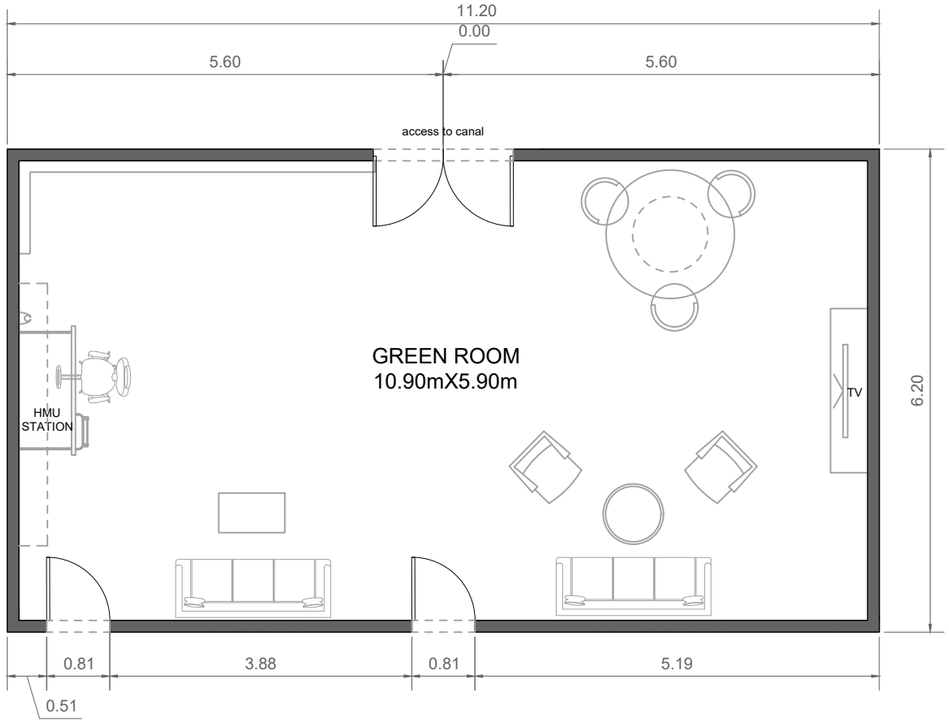

GREEN ROOM PLAN
SCALE: 1:2

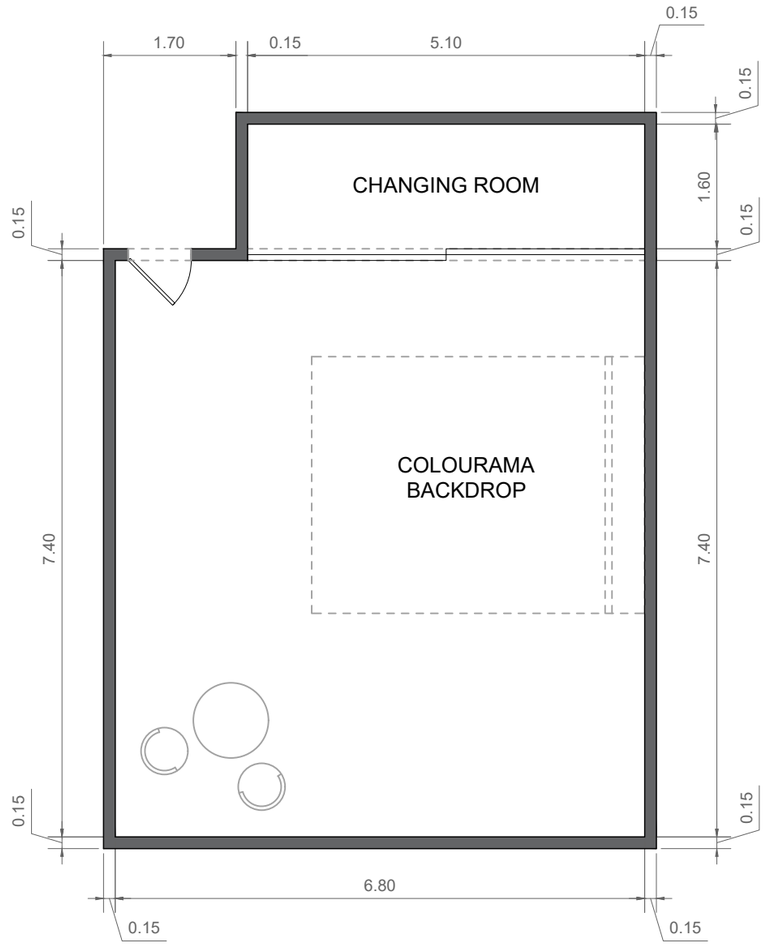

STUDIO-3 PLAN
SCALE: 1:2

ArchCADD

SKETCH YOUR DREAM

Owner:

PROJECTS:

Revisions:

NO.	DATE	DESCRIPTION

Professional Seal:

Project No:

Designer:
Drawn:
Checked:
Date:
Scale: 1:2

Drawing Title:

Sheet No:

A-1

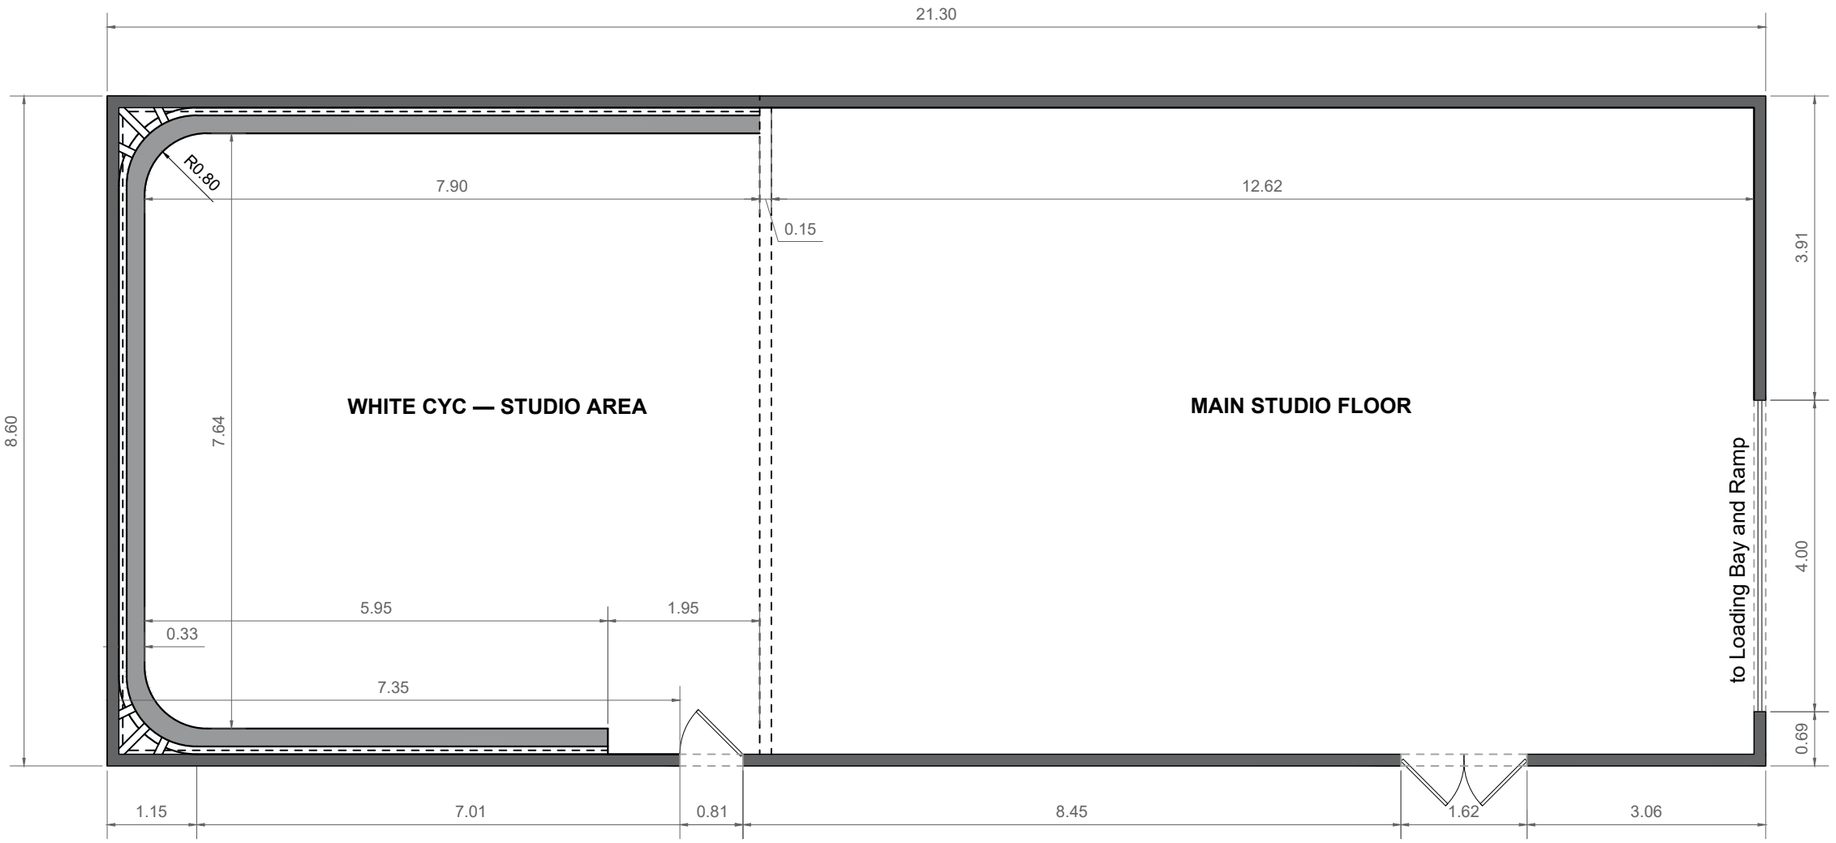

FLOOR PLAN (STUDIO-1)
SCALE: 1:2

ArchCADD

SKETCH YOUR DREAM

Owner:

PROJECTS:

Revisions:

NO.	DATE	DESCRIPTION

Professional Seal:

Project No:

Designer:
Drawn:
Checked:
Date:
Scale: 1:2

Drawing Title:

Sheet No:

A-2

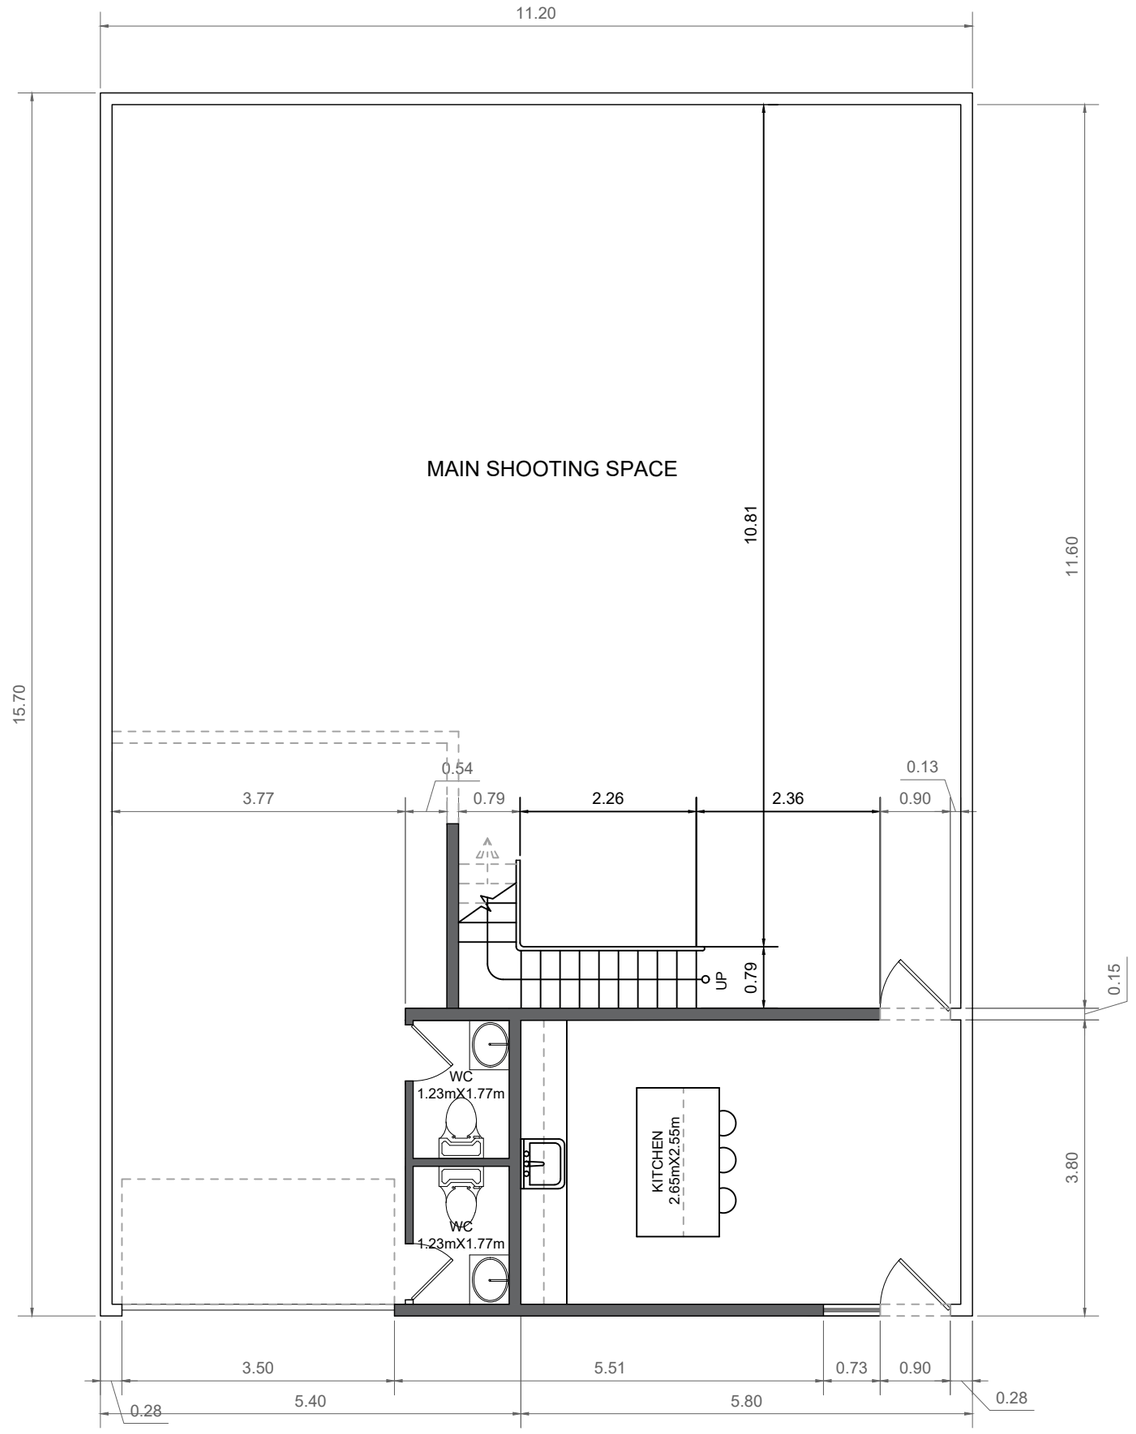

GROUND FLOOR PLAN (STUDIO-2)
SCALE: 1:2

ArchCADD

SKETCH YOUR DREAM

Owner:

PROJECTS:

Revisions:

NO.	DATE	DESCRIPTION

Professional Seal:

Project No:

Designer:
Drawn:
Checked:
Date:
Scale: 1:2

Drawing Title:

Sheet No:

A-3

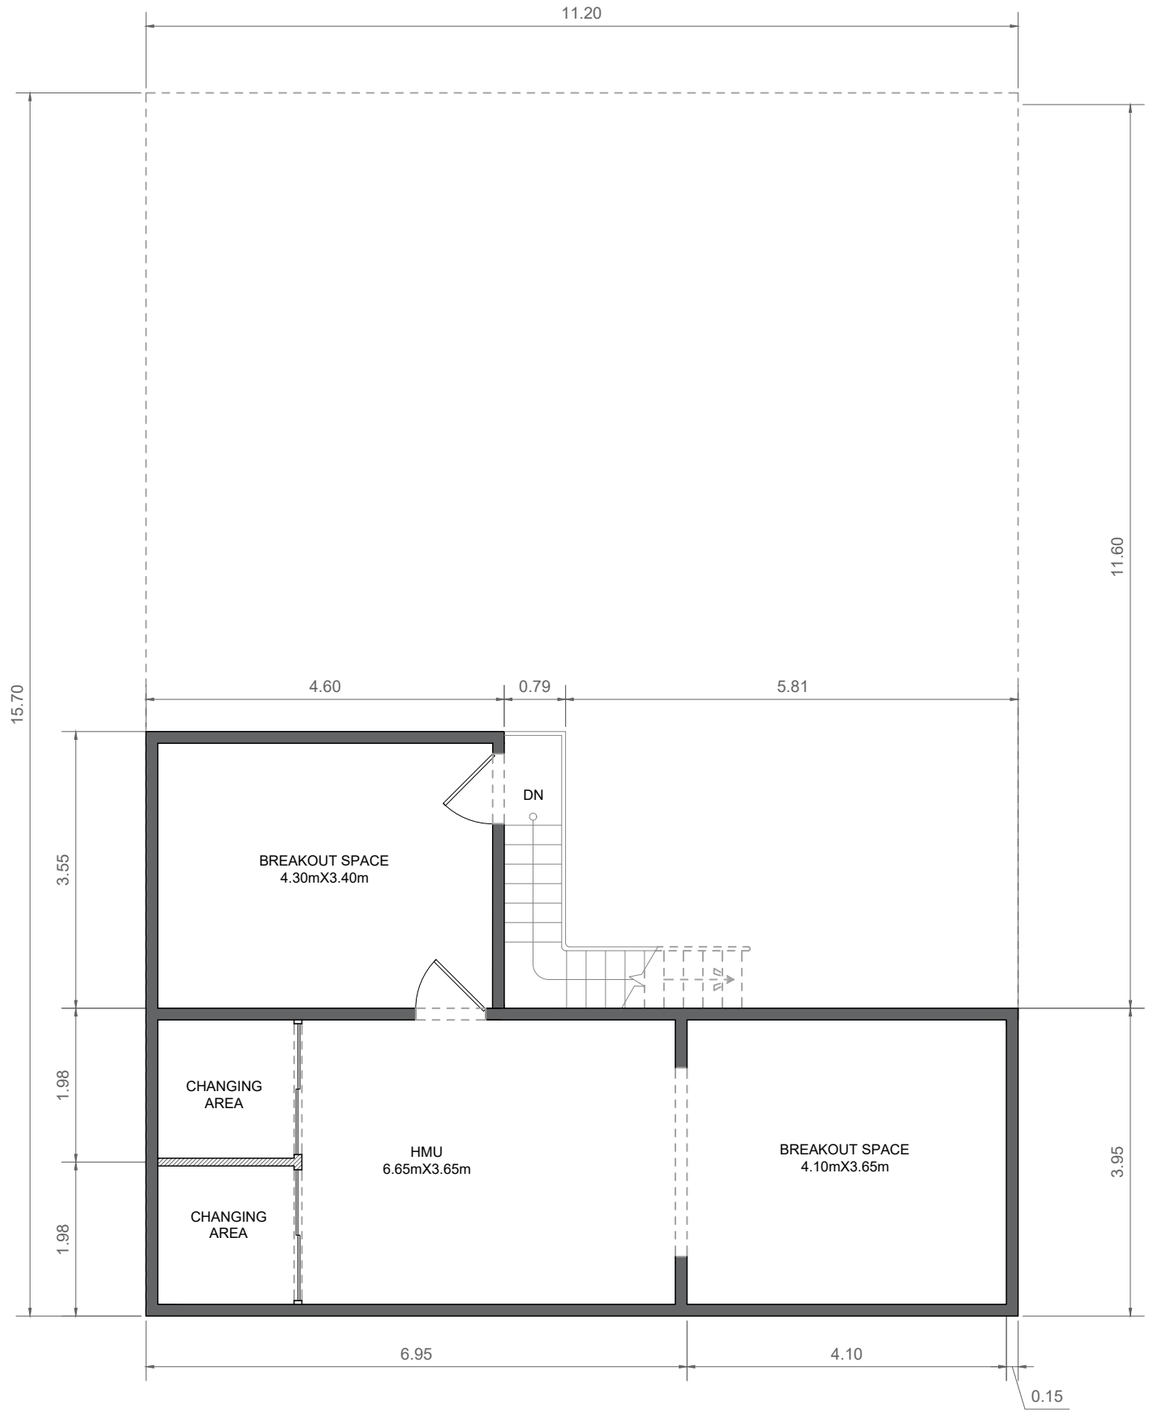

FIRST FLOOR PLAN (STUDIO-2)
SCALE: 1:2

ArchCADD

SKETCH YOUR DREAM

Owner:

PROJECTS:

Revisions:

NO.	DATE	DESCRIPTION

Professional Seal:

Project No:

Designer:
Drawn:
Checked:
Date:
Scale: 1:2

Drawing Title:

Sheet No:

A-4